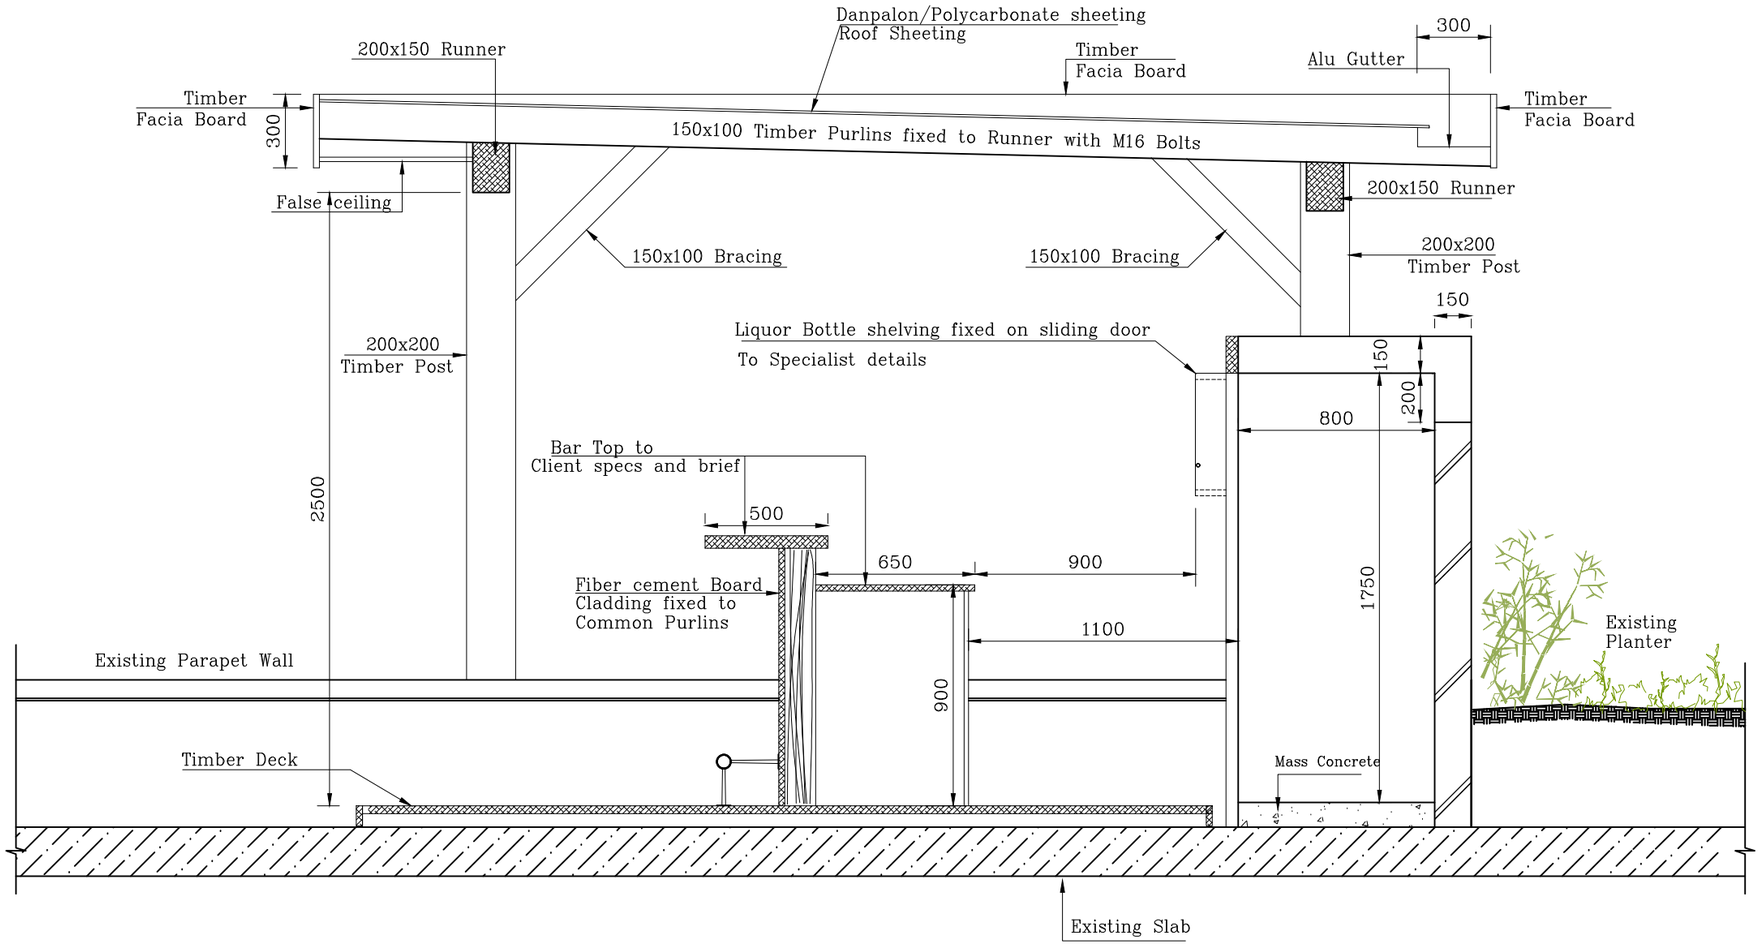

Section Y–Y

Rev 01: General Revision– 26/11/18
Rev 02: General Revision– 03/12/18

Notes

1. This drawing shall be read in conjunction with all relevant drawings & Any Discrepancies to be reported prior to execution on any works.
2. Concrete strength shall be of grade 35MPa
3. Lap length shall be 50 times bar diameter
4. Cover to reinforcement shall be 50mm to foundations,
   30mm to beams & columns,
   30mm to slab

Project

New Bar & Timber Deccking adjacent Infinity Pool for Long Beach Hotel

Component Type	Level
Section Y–Y	

Designed by: SR	Drawn: SR	Scale: 1:25	Date: Oct 2018

SHAILEN RAMASAMY CONSULTING ENGINEERS LTD
Structural & Civil Engineering Services
The Hive, Industrial Road, St.Pierre &
48E, Western Boundary, Q–Bornes
Tel: 5984–9842 & 460–0000
M.R.P.Eng (Mauritius): Reg No: 1093
VAT No: 27522186

Dwg No:	84/L.B/I.P/07	REV: 02